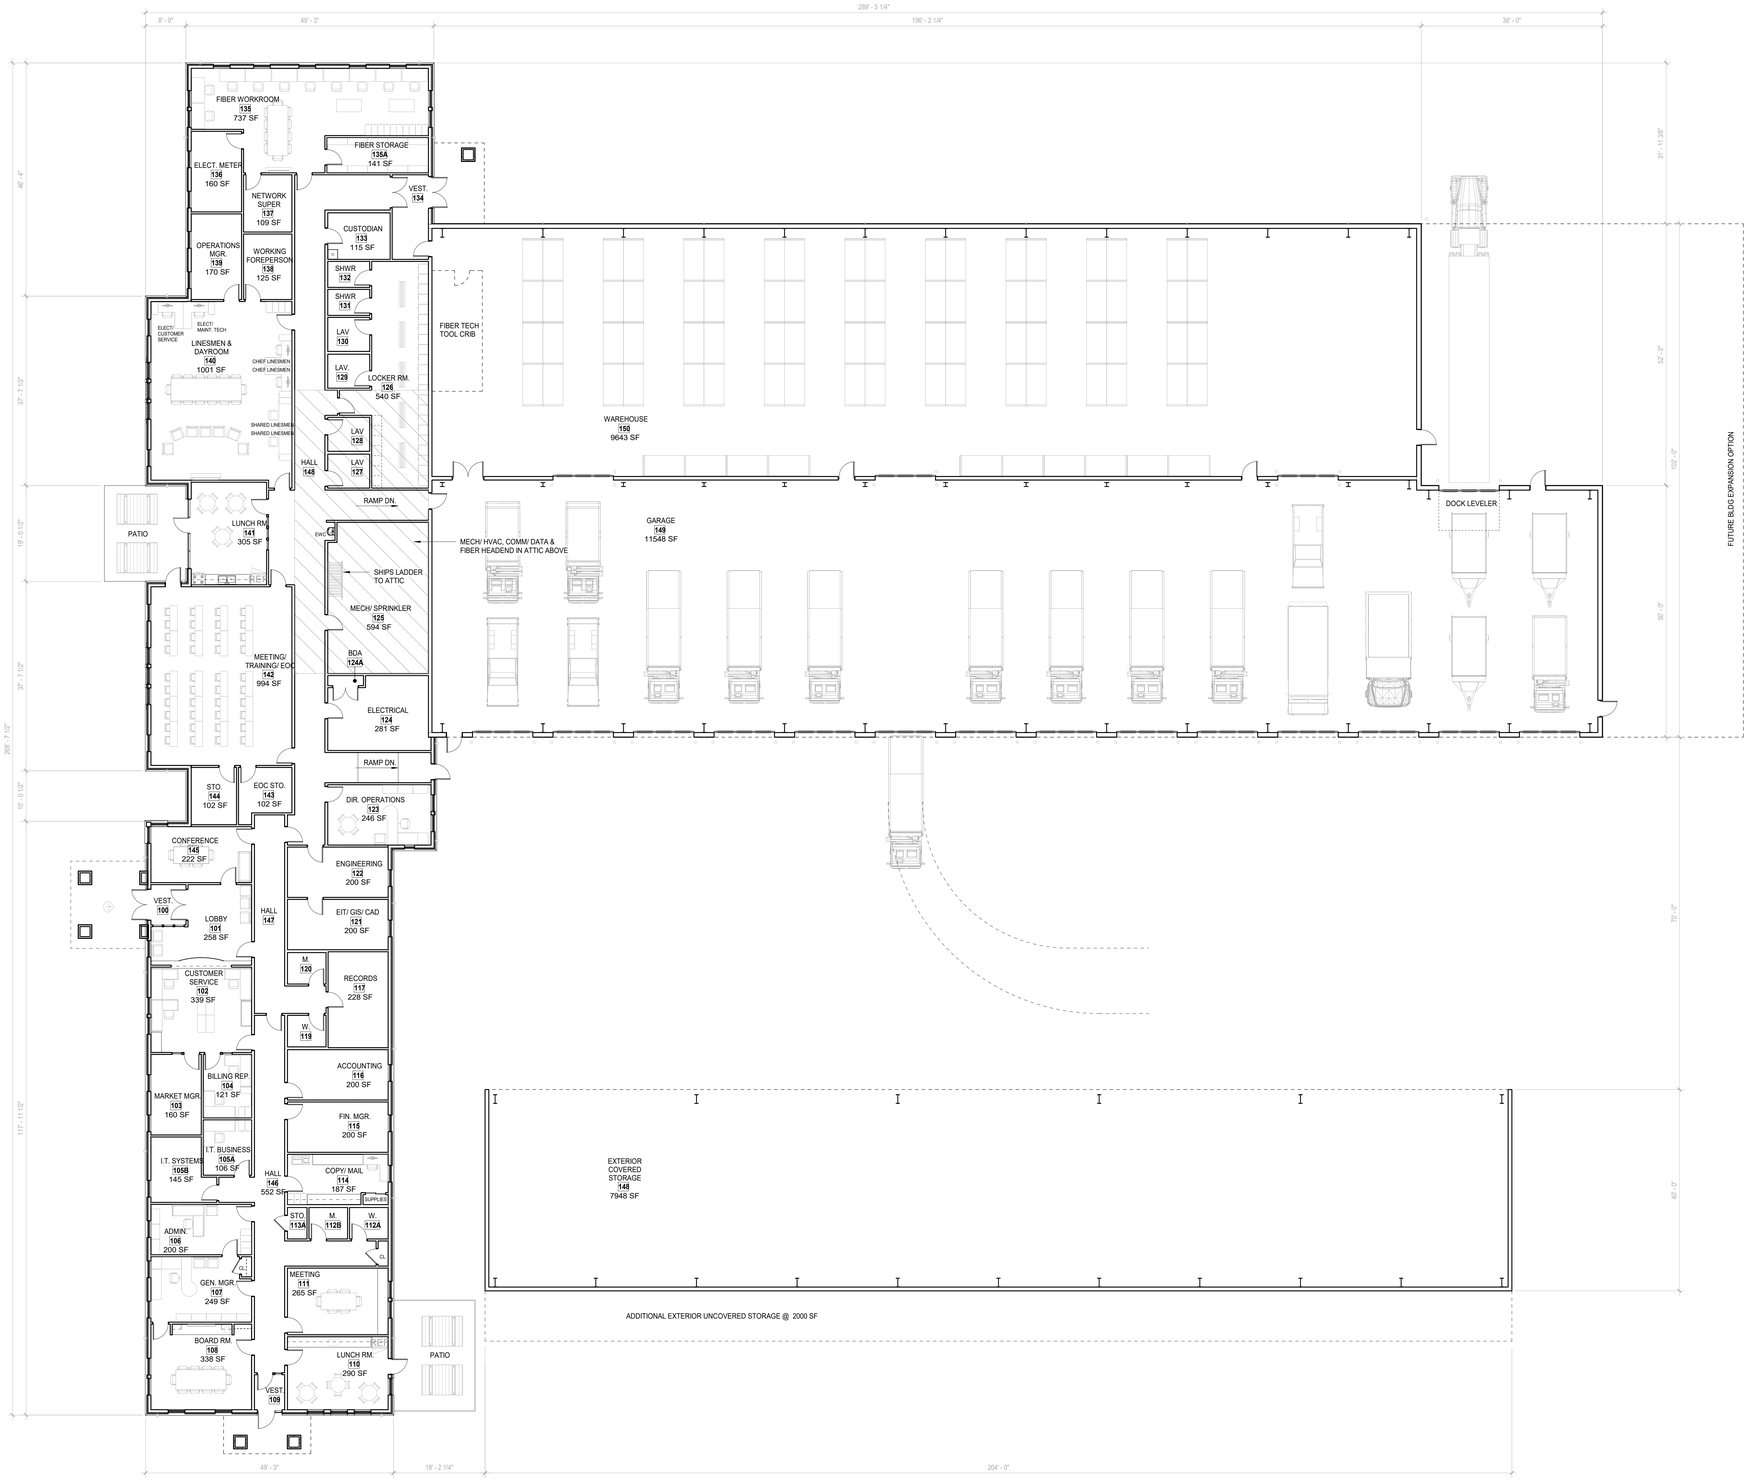

G2 FIRST FLOOR PLAN
3/32" = 1'-0"

ARCHITECT
CAOLO & BIENIEK ASSOCIATES, INC.
521 East Street ARCHITECTURE PLANNING INTERIOR DESIGN
Chicopee, Massachusetts 413.592.2600
www.cbarchitects.net

CONSULTANTS:

OWNER:
SOUTH HADLEY
ELECTRIC LIGHT
DEPARTMENT

85 MAIN STREET,
SOUTH HADLEY, MA.

PROJECT:
NEW SHELD
HEADQUARTERS
FACILITY

WILLIMANSETT STREET,
SOUTH HADLEY, MA.

DATE	NO.	DESCRIPTION

SHEET TITLE:
PRELIMINARY
FLOOR PLAN

NOTICE:
THIS DRAWING IS THE PROPERTY OF CAOLO & BIENIEK ASSOCIATES, INC. THE RE-USE OR REPRODUCTION OF THIS DRAWING FOR ANY PURPOSE WHATSOEVER WITHOUT AN EXPRESSED WRITTEN AGREEMENT BETWEEN CAOLO & BIENIEK ASSOCIATES INC. AND THE USER IS STRICTLY PROHIBITED. RIGHTS TO USE THE INFORMATION ON THIS SHEET ARE NOT TRANSFERRED UNTIL PAYMENT HAS BEEN RECEIVED FOR SERVICES RENDERED. ANY RIGHTS SO GRANTED ARE NON-TRANSFERABLE TO OTHER PARTIES WITHOUT THE PRIOR EXPRESSED WRITTEN CONSENT OF CAOLO & BIENIEK ASSOCIATES, INC.

STAMPS:

© 2025 CAOLO & BIENIEK ASSOCIATES, INC.
PROJECT NO: 202439

ISSUE DATE: MAR. 27, 2025	SCALE: AS INDICATED
PROJECT MANAGER: JMac	PRODUCTION LEADER NM
PROJECT ARCHITECT JMac	PEER REVIEWER: TKH

SHEET NO.
A1.B